CITY OF SAINT PAUL
DEPARTMENT OF PUBLIC WORKS
SURVEY DIVISION

This survey data is raw, unadjusted field survey data and is subject to revision and adjustment without notice. THE CITY DOES NOT WARRENT OR GUARANTEE THE ACCURACY OF THIS DATA. The City disclaims any liability for any injuries, time delays, or expenses you may suffer if you rely in any manner on the accuracy of this data.

N

NOT TO SCALE

⊡ MONUMENT LOCATION
SECTION LINE
QUARTER SECTION LINE
cds = Distance by coordinates
ss = Distance by standard survey

Section 22 Township 28 North Range 23 West
Horizontal Coordinate System: Ramsey County
Vertical Datum:
Instrument used:
Date computed: 12 06 91 Computations by MPM
Date revised: 11 15 00 Revision by MPM

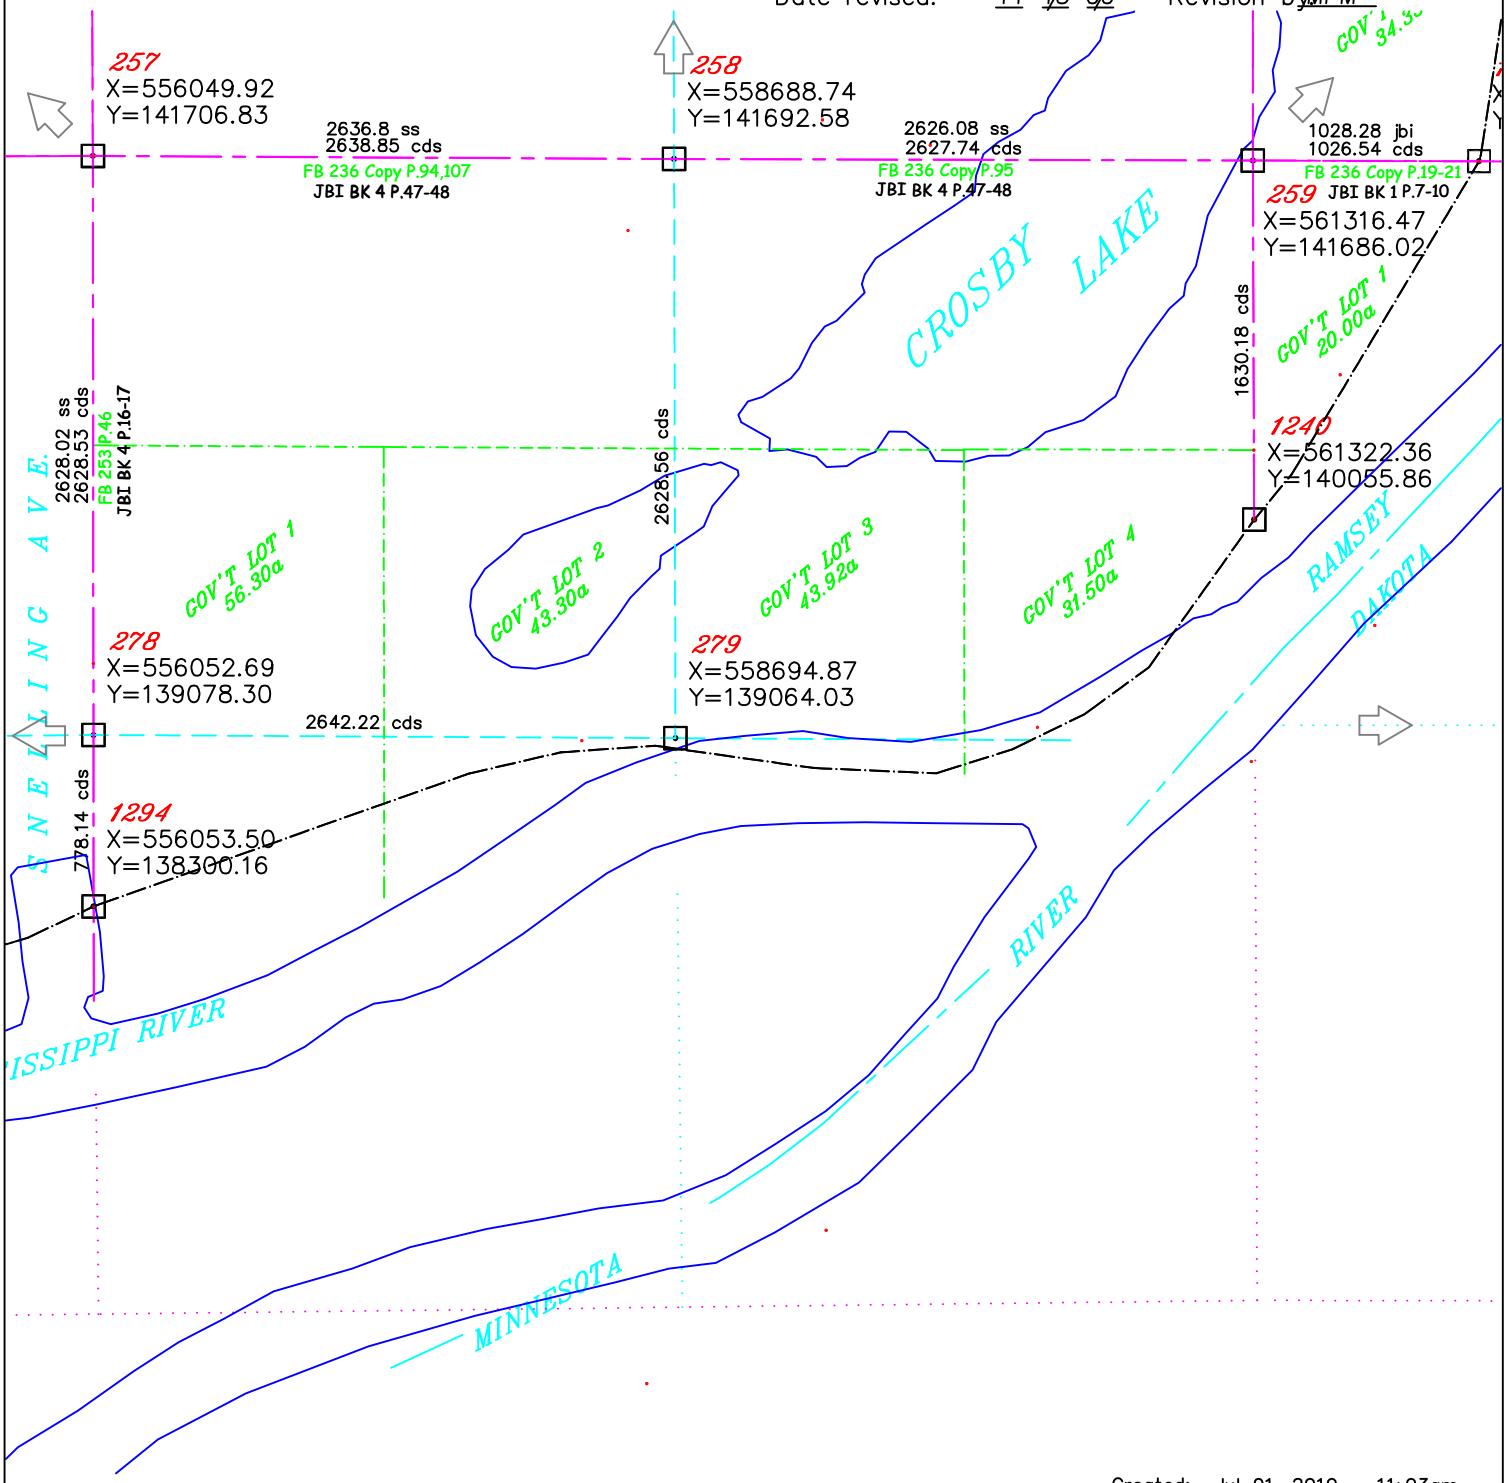

Created: Jul 01, 2010 – 11:03am